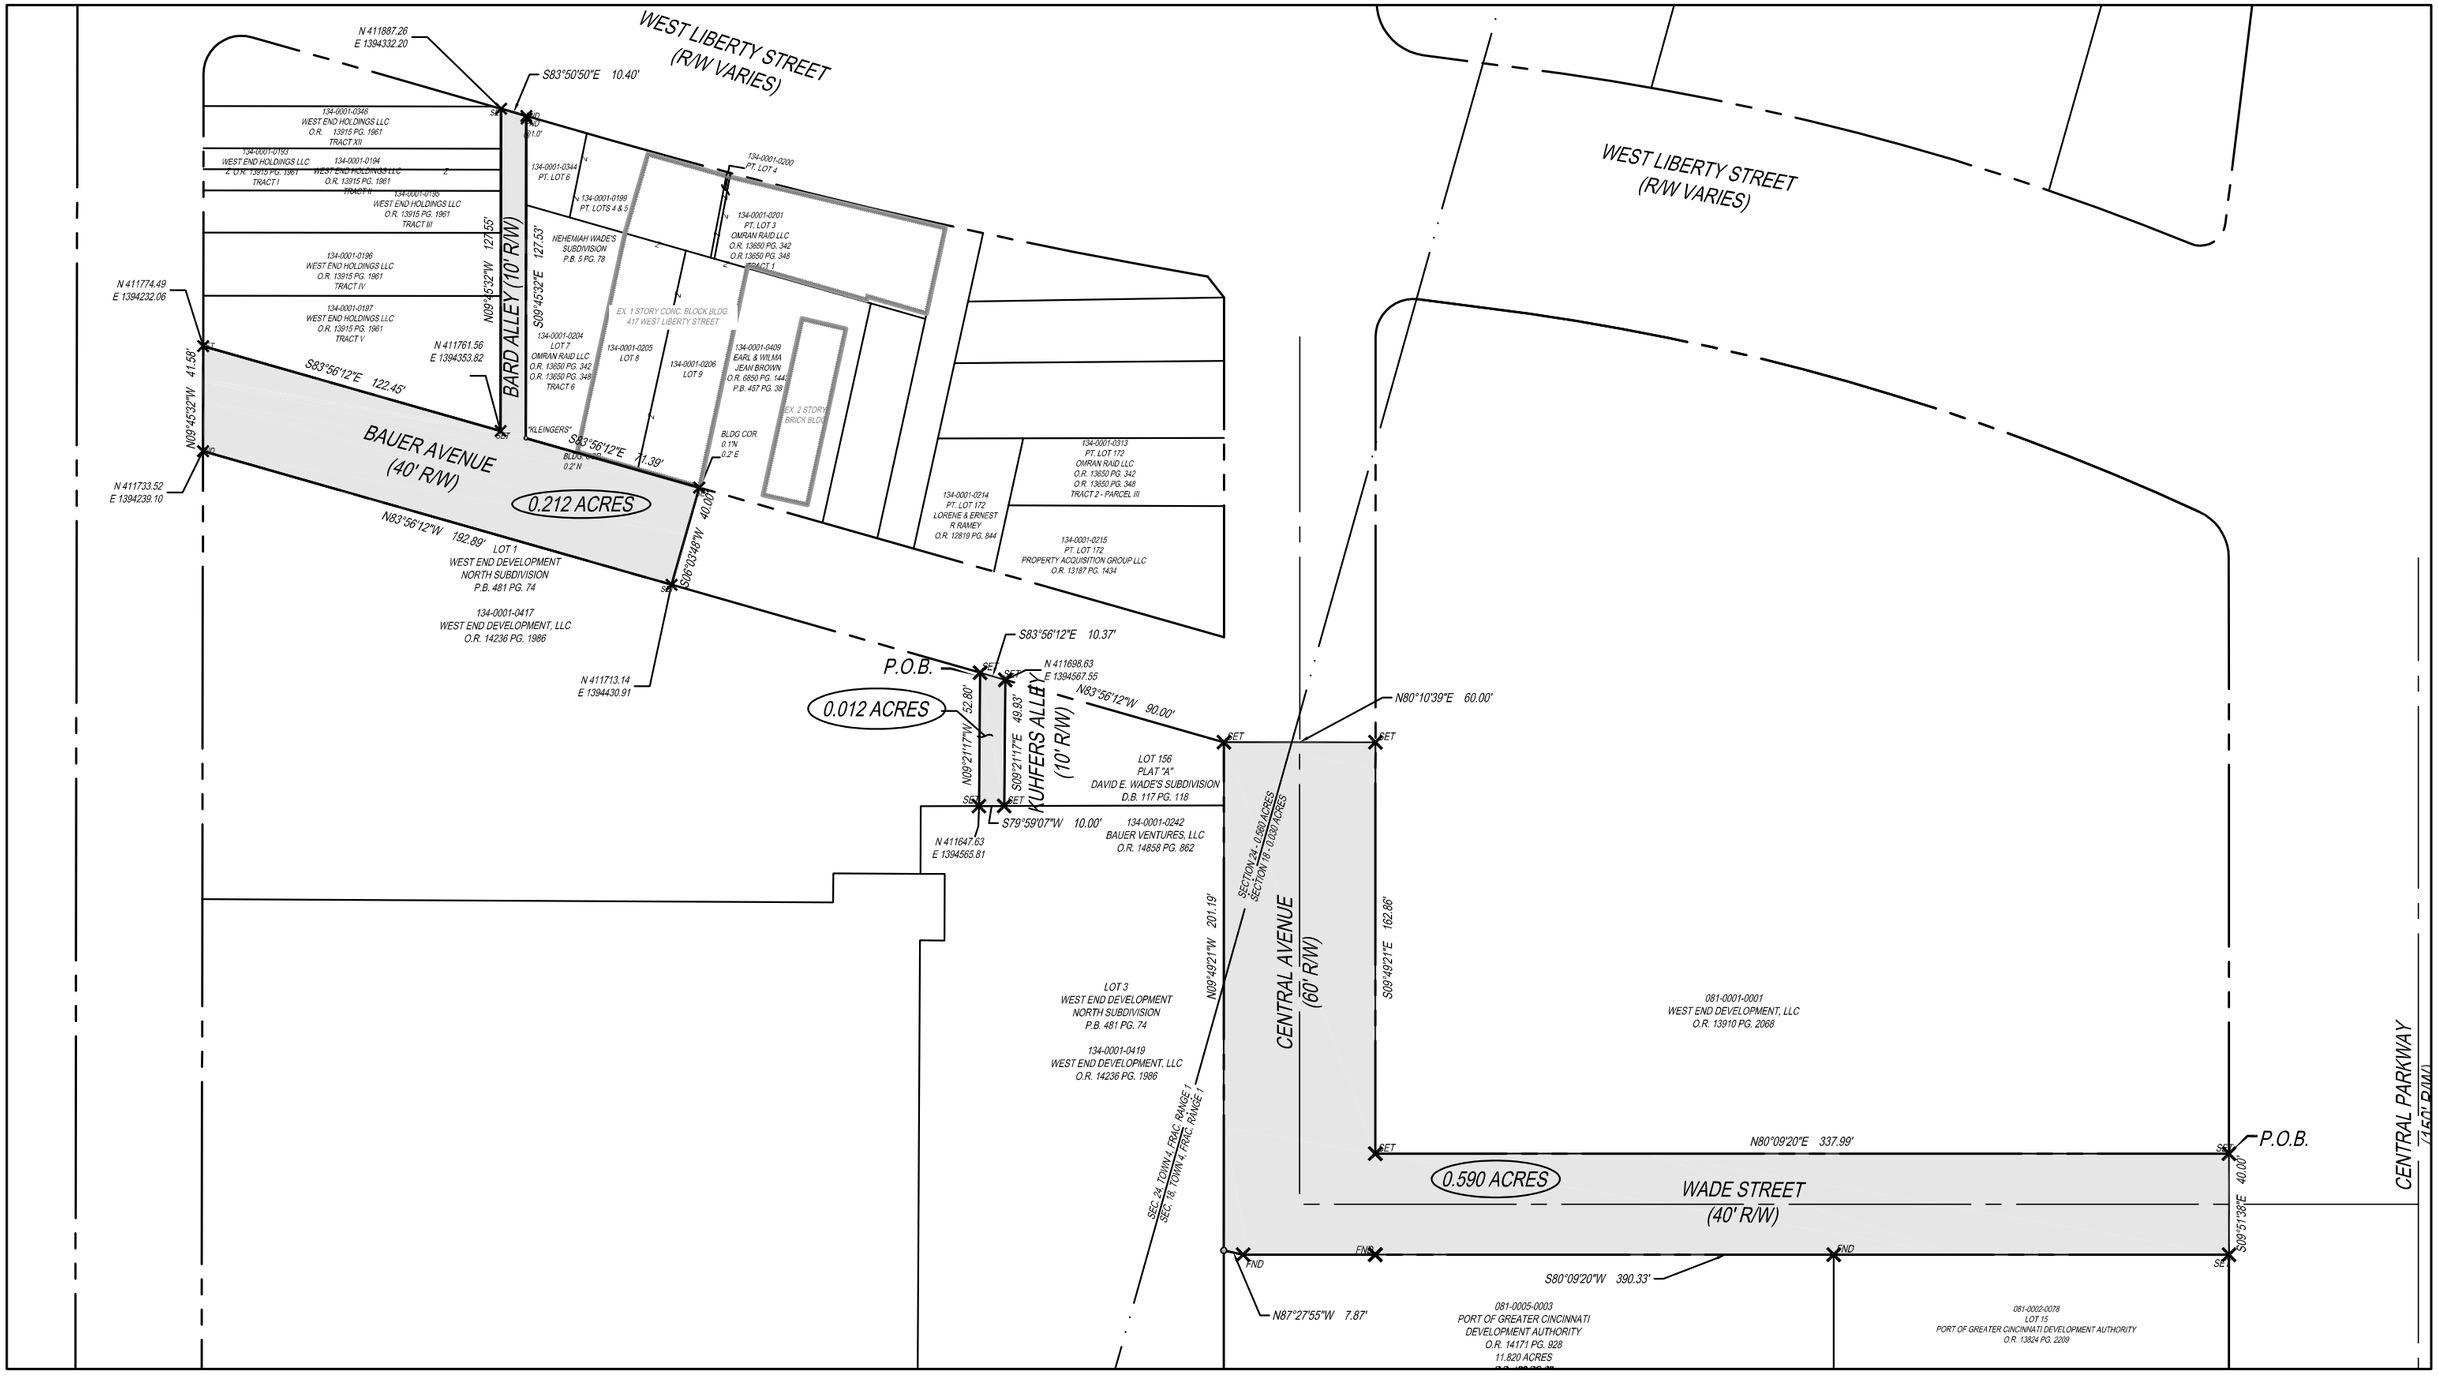

RIOS | **West End Development Master Plan Concept**
August 18, 2023

0' 30' 60' 120'
Scale: 1" = 60'
N

Attachment D
R.O.W. VACATION PLAT COMBINED SHEET