5806 OLIVIA DRIVE
FIRE BRANCH PLAN

VACINITY MAP

GENERAL NOTES

"Lorem ipsum dolor sit amet, consectetur adipiscing elit, sed do eiusmod tempor incididunt ut labore et dolore magna aliqua. Ut enim ad minim veniam, quis nostrud exercitation ullamco laboris nisi ut aliquip ex ea commodo consequat. Duis aute irure dolor in reprehenderit in voluptate velit esse cillum dolore eu fugiat nulla pariatur. Excepteur sint occaecat cupidatat non proident, sunt in culpa qui officia deserunt mollit anim id est laborum."

TRAFFIC NOTES

HAMILTON COUNTY ENGINEERS SPECIAL PROVISIONS/TRAFFIC NOTES

All construction must conform to: "Driveway Regulations and Pavement and/or Right-Of-Way Opening Provisions for the Unincorporated Area of Hamilton County as Adopted by the Board of Hamilton County Commissioners" with supplements or changes thereto.

The owner shall save harmless the Board of County Commissioners and all its representation from all suits, actions, or claims of any character bought on account of any injuries or damages sustained by any person or persons or property in consequence of this construction project.

Item 614 - Maintaining Traffic

All pavement and/or right-of-way opening must conform to the current addition of the State of Ohio Department of Highway Construction And Material Specifications, with supplements or changes thereto. Also, the owner assumes all responsibilities and liabilities regarding strict adherence to applicable sections for the maintenance of traffic and public safety as set forth in the "Ohio Manual of Uniform Traffic Control Devices for Streets and Highways." All traffic control devices must be in place prior to starting construction.

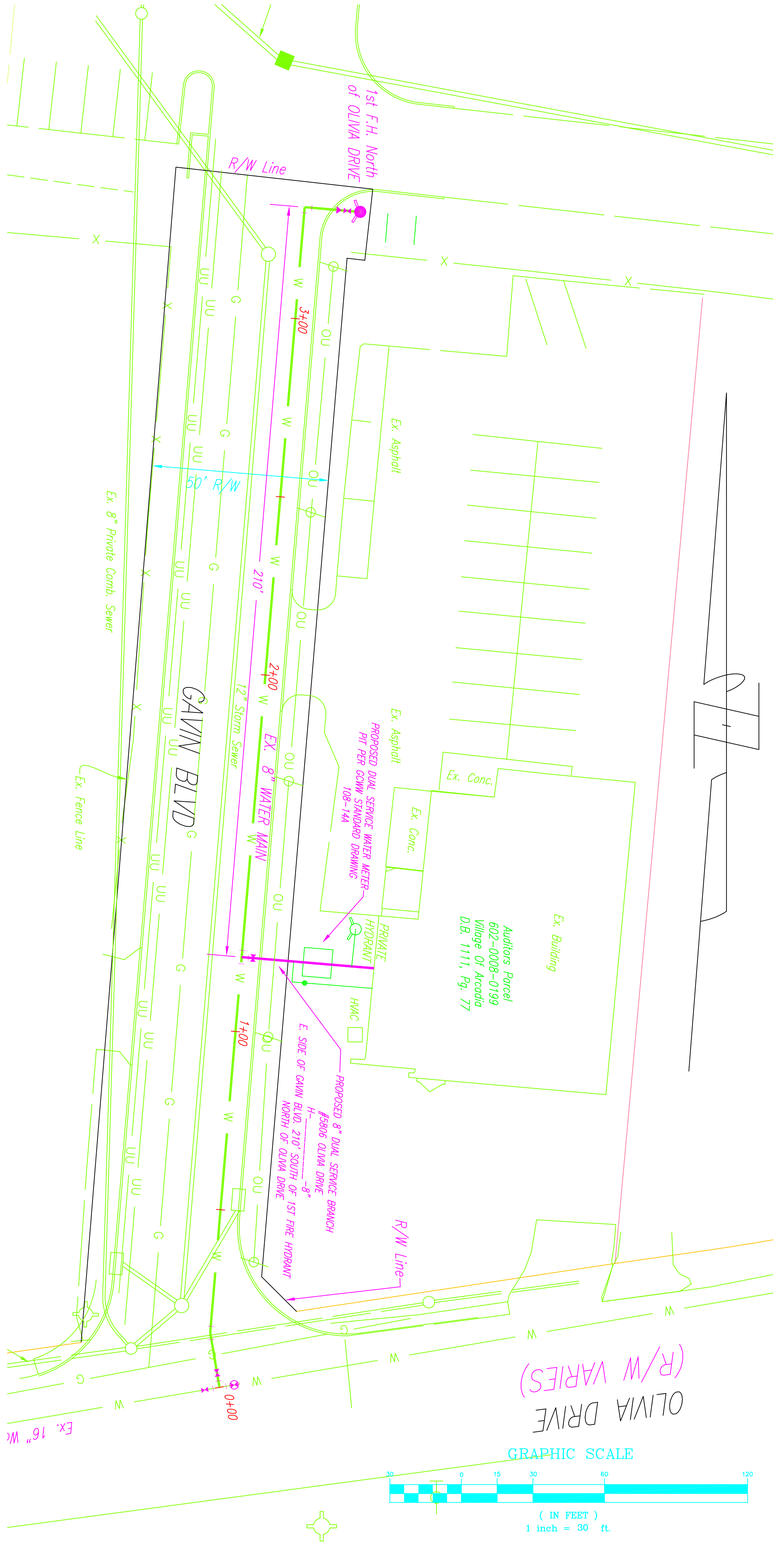

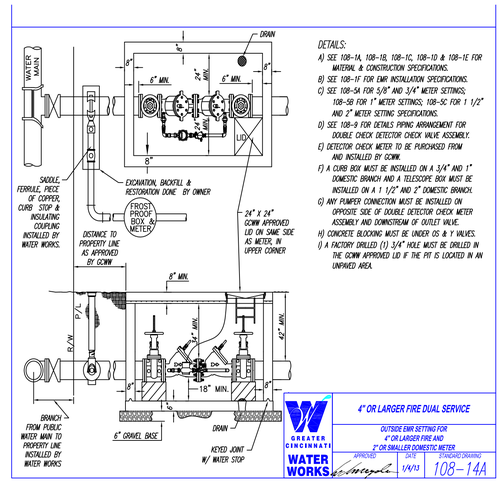

PROPOSED BRANCH PROFILE

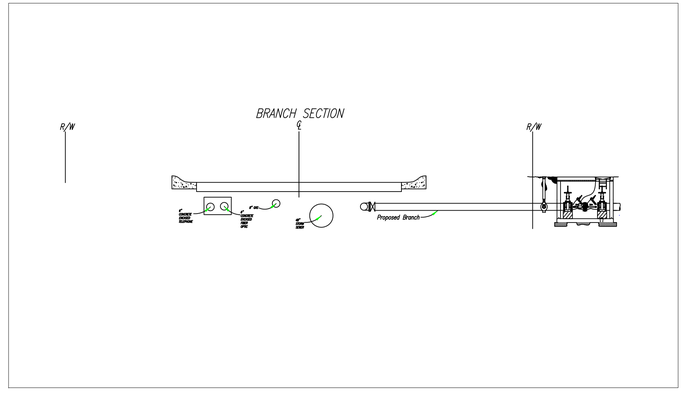

2 WORKING DAYS BEFORE YOU DIG
CALL TOLL FREE 800-362-2764
OHIO UTILITIES PROTECTION SERVICE

Date	DATE
Drawn By	DRAWNBY
Checked By	CHECKEDBY
Scale	SCALE

REVISIONS

PROJDAY	PROJMO	PROJYR
ADDDAY01	ADDMO01	ADDYR01
ADDDAY02	ADDMO02	ADDYR02
ADDDAY03	ADDMO03	ADDYR03
ADDDAY04	ADDMO04	ADDYR04
ADDDAY05	ADDMO05	ADDYR05
ADDDAY06	ADDMO06	ADDYR06
ADDDAY07	ADDMO07	ADDYR07
ADDDAY08	ADDMO08	ADDYR08
ADDDAY09	ADDMO09	ADDYR09
ADDDAY10	ADDMO10	ADDYR10

DWGNAME

Sheet Title: SHEETTITLE

Project Title: PROJECTTITLE
SECTION,TOWN,RANGE
TOWNSHIP,CITY
COUNTY,STATE

Job No. JOB#

PAGE# / TOTALPAGE