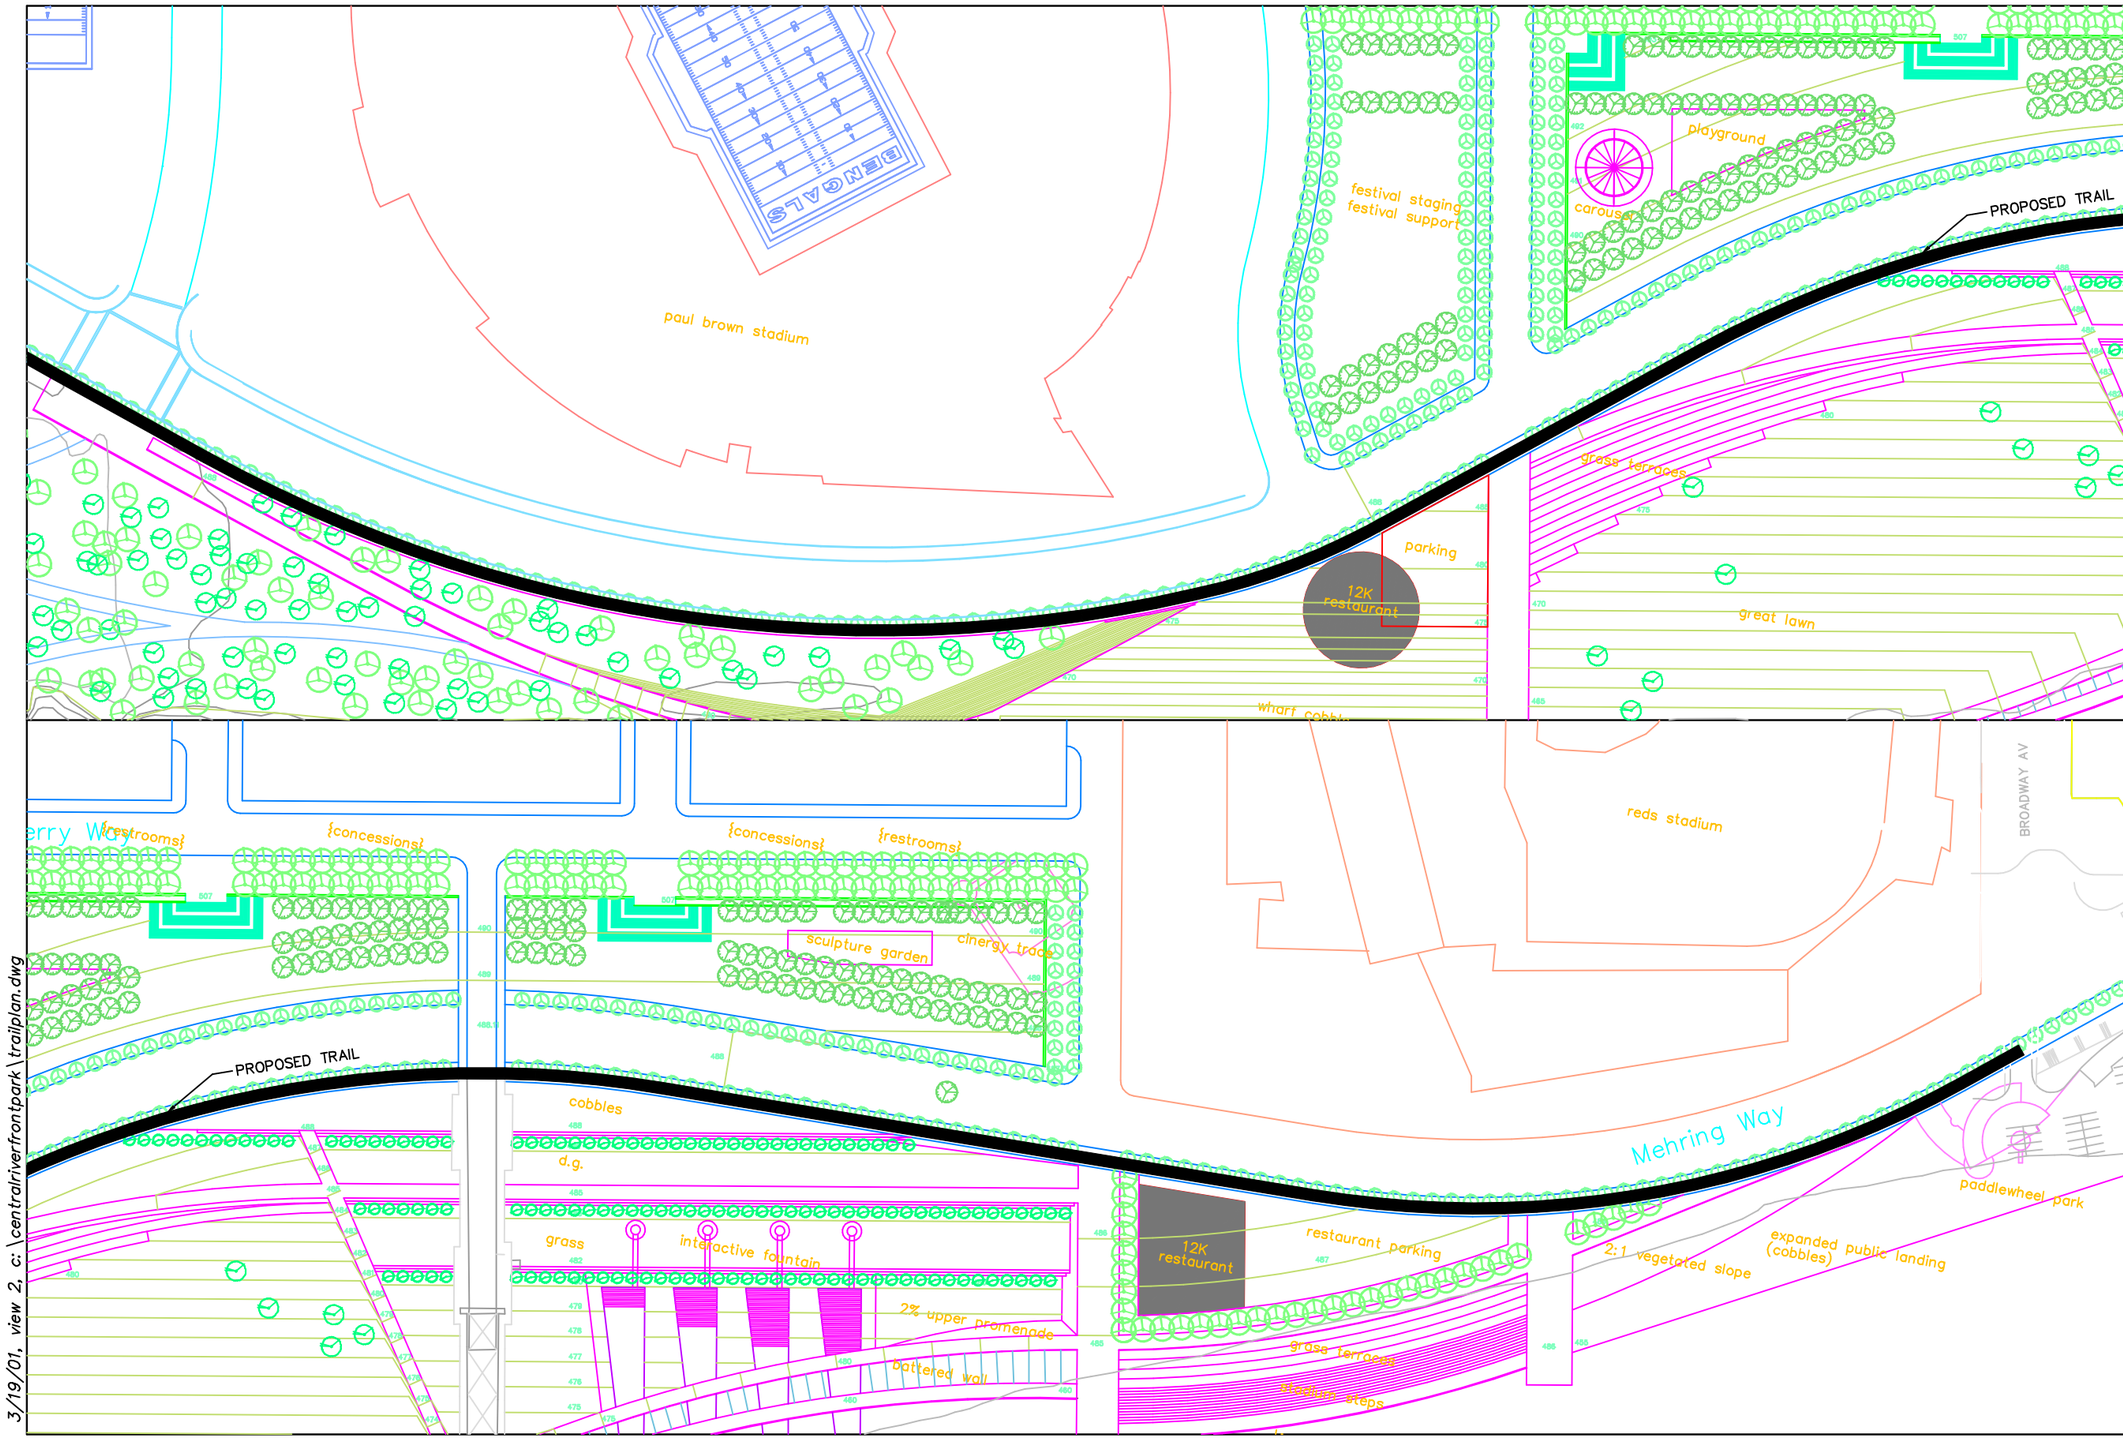

3/19/01, view 2, c:\centralriverfrontpark\trailplan.dwg

CALCULATED JCC
CHECKED INT.

Ohio River Trail - Central to Broadway Plan

City of Cincinnati - Department of Transportation and Engineering

1
1

Central Ave to Broadway Ave. = 4050 feet