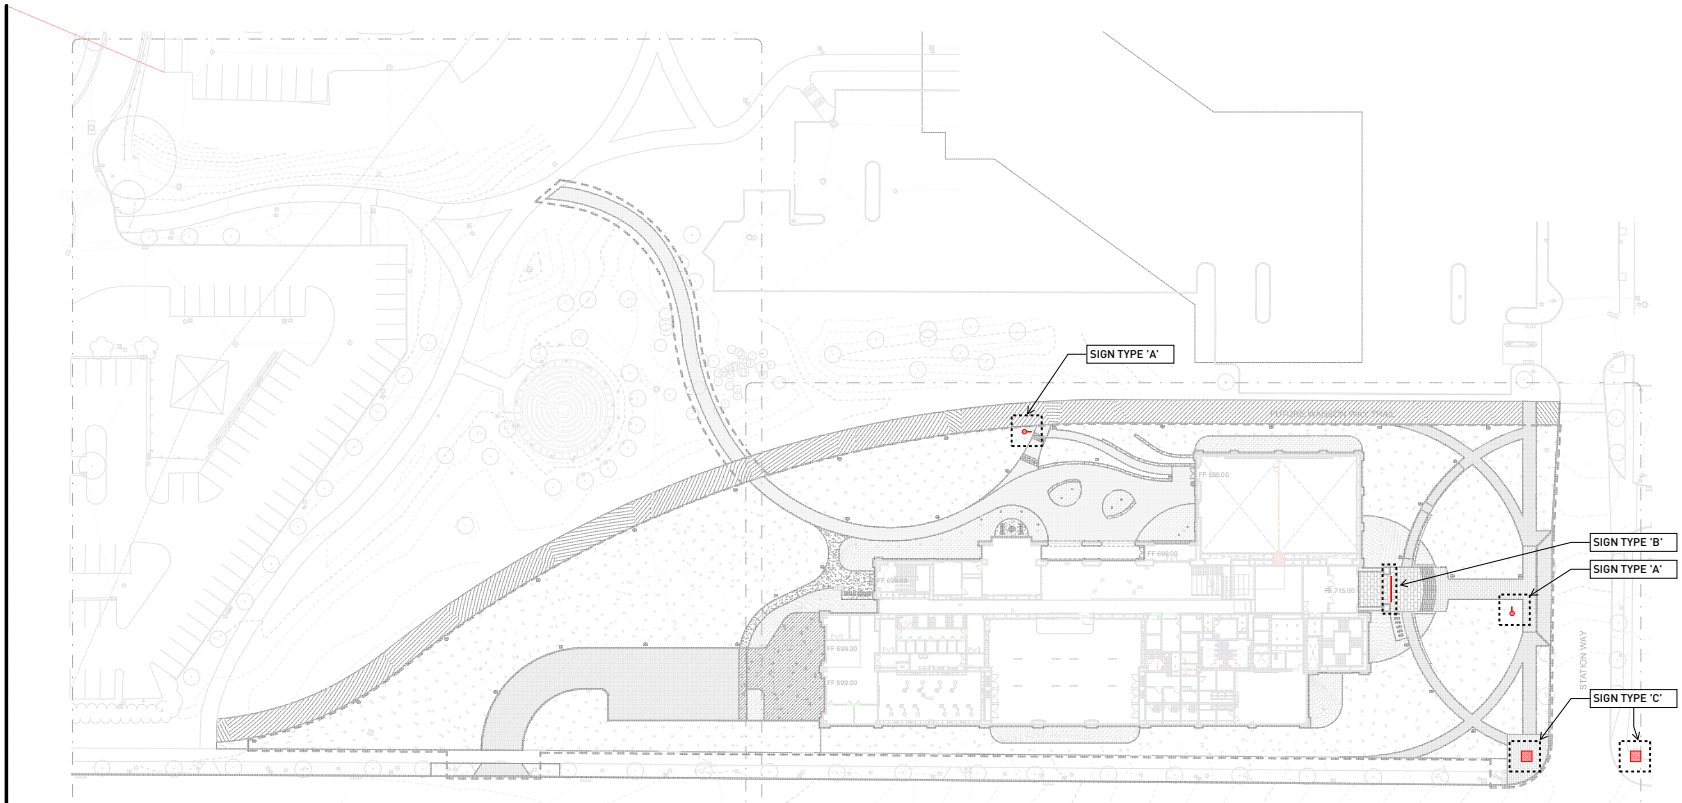

1 SIGNAGE LOCATION PLAN - (CONCEPTUAL)
SCALE: 1" = 30'-0"

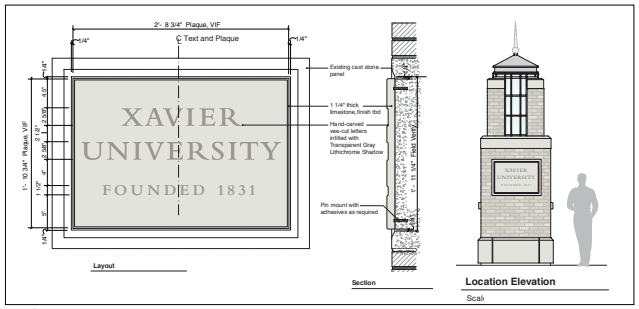

SIGN TYPE 'C' - (CONCEPTUAL - FINAL DESIGN TO BE DETERMINED)

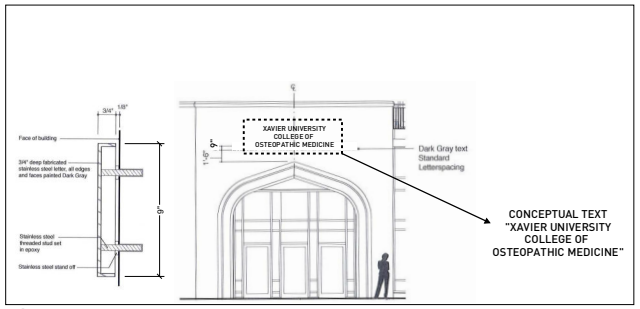

SIGN TYPE 'B' - (CONCEPTUAL)

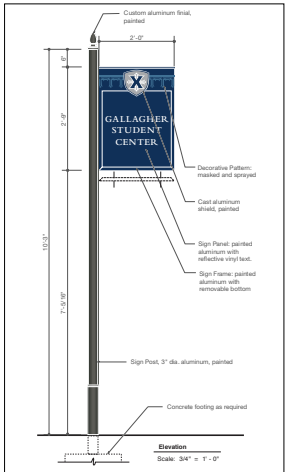

Sign Type 131 - Freestanding Building ID, Large, Single Post

Typestyle: Bembo Semibold, Frutiger 55 Roman

Colors: Sign Post and Finial - Dark Gray
Sign Panel and Frame - Dark Blue
Text - Reflective White
Decorative Pattern - Medium Blue
Shield - 3 colors as noted in the Graphic Standards

Description: Double sided aluminum sign panel and aluminum posts, painted with masked and sprayed decorative pattern and reflective vinyl text.

Criteria: This sign is used for the identification of buildings where site lines may be obstructed by landscaping or parked cars.

Freestanding identification signs are typically used for buildings that have a significant first time visitor function or event component.

This sign is most often mounted perpendicular to the face of the building or pathway leading to the entry.

SIGN TYPE 'A' - (CONCEPTUAL)

SLAM
The S/L/A/M Collaborative
80 Glastonbury Boulevard
Glastonbury, CT 06033-4410
Phone: 860 657.8077
www.slamcoll.com

Drawn
Checked

MSA DESIGN
MKSK

XAVIER

XAVIER UNIVERSITY
College of Osteopathic Medicine

3800 VICTORY PARKWAY
CINCINNATI, OHIO

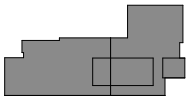

KEYPLAN

Number	Date	Issued For

PROGRESS PRINT
NOT FOR
CONSTRUCTION

SIGNAGE LOCATION PLAN (CONCEPTUAL)

Date
Scale
Proj. Number
Drawing Number
20